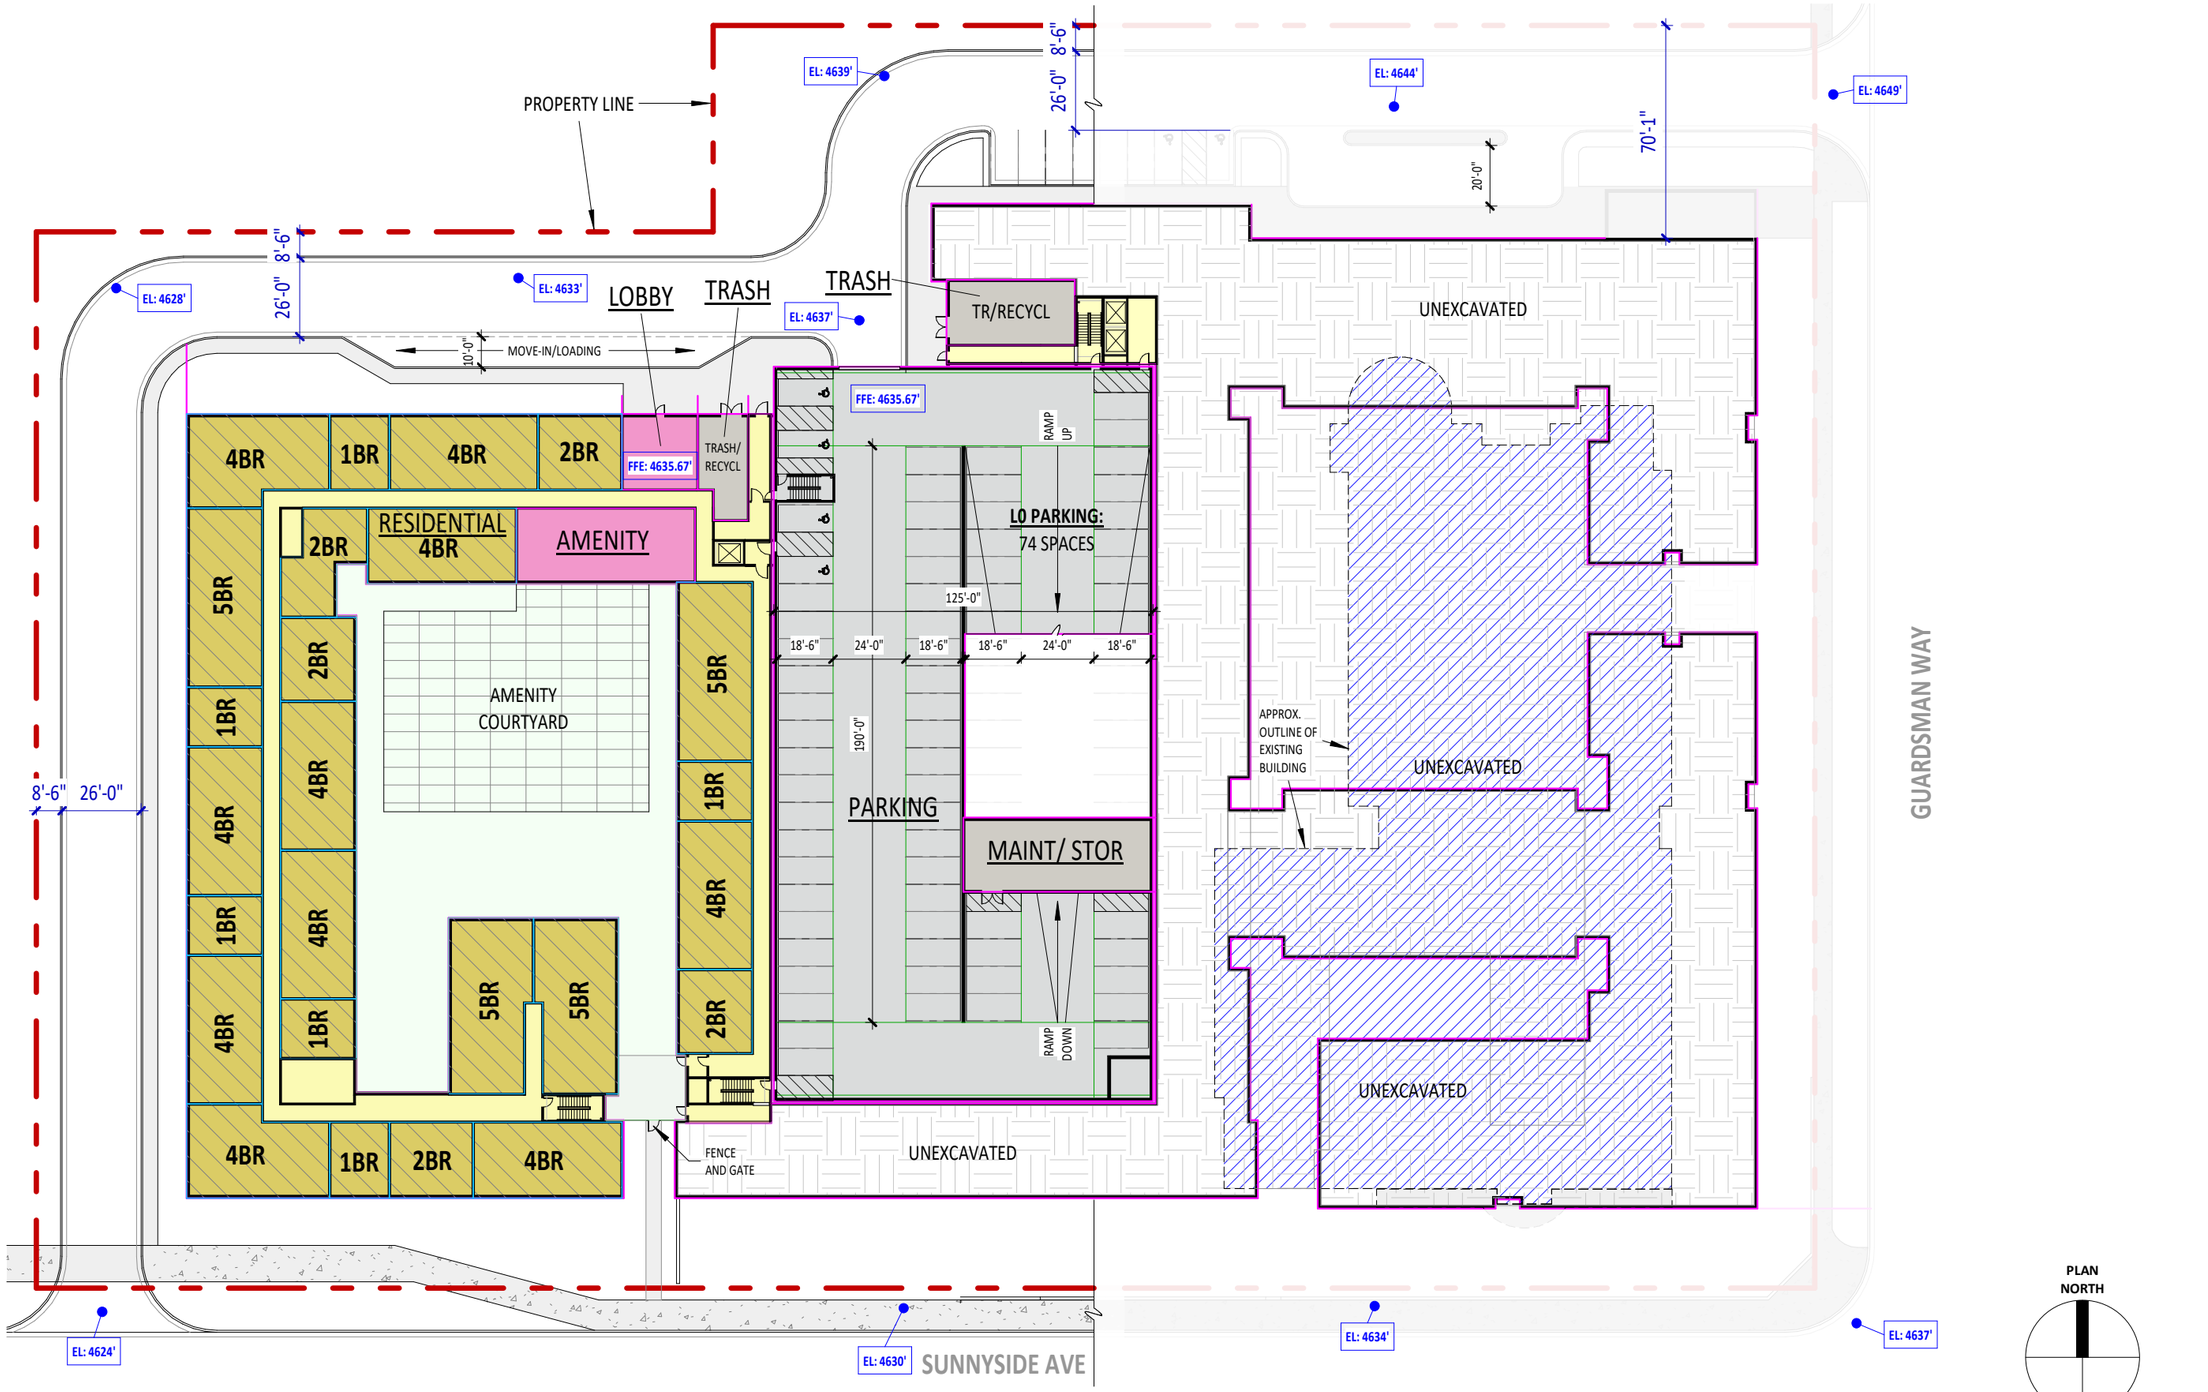




10/28/2026

Scale: 1" = 50'-0"

esg | GREYSTAR

GUARDSMAN WAY HOUSING
SALT LAKE CITY, UT

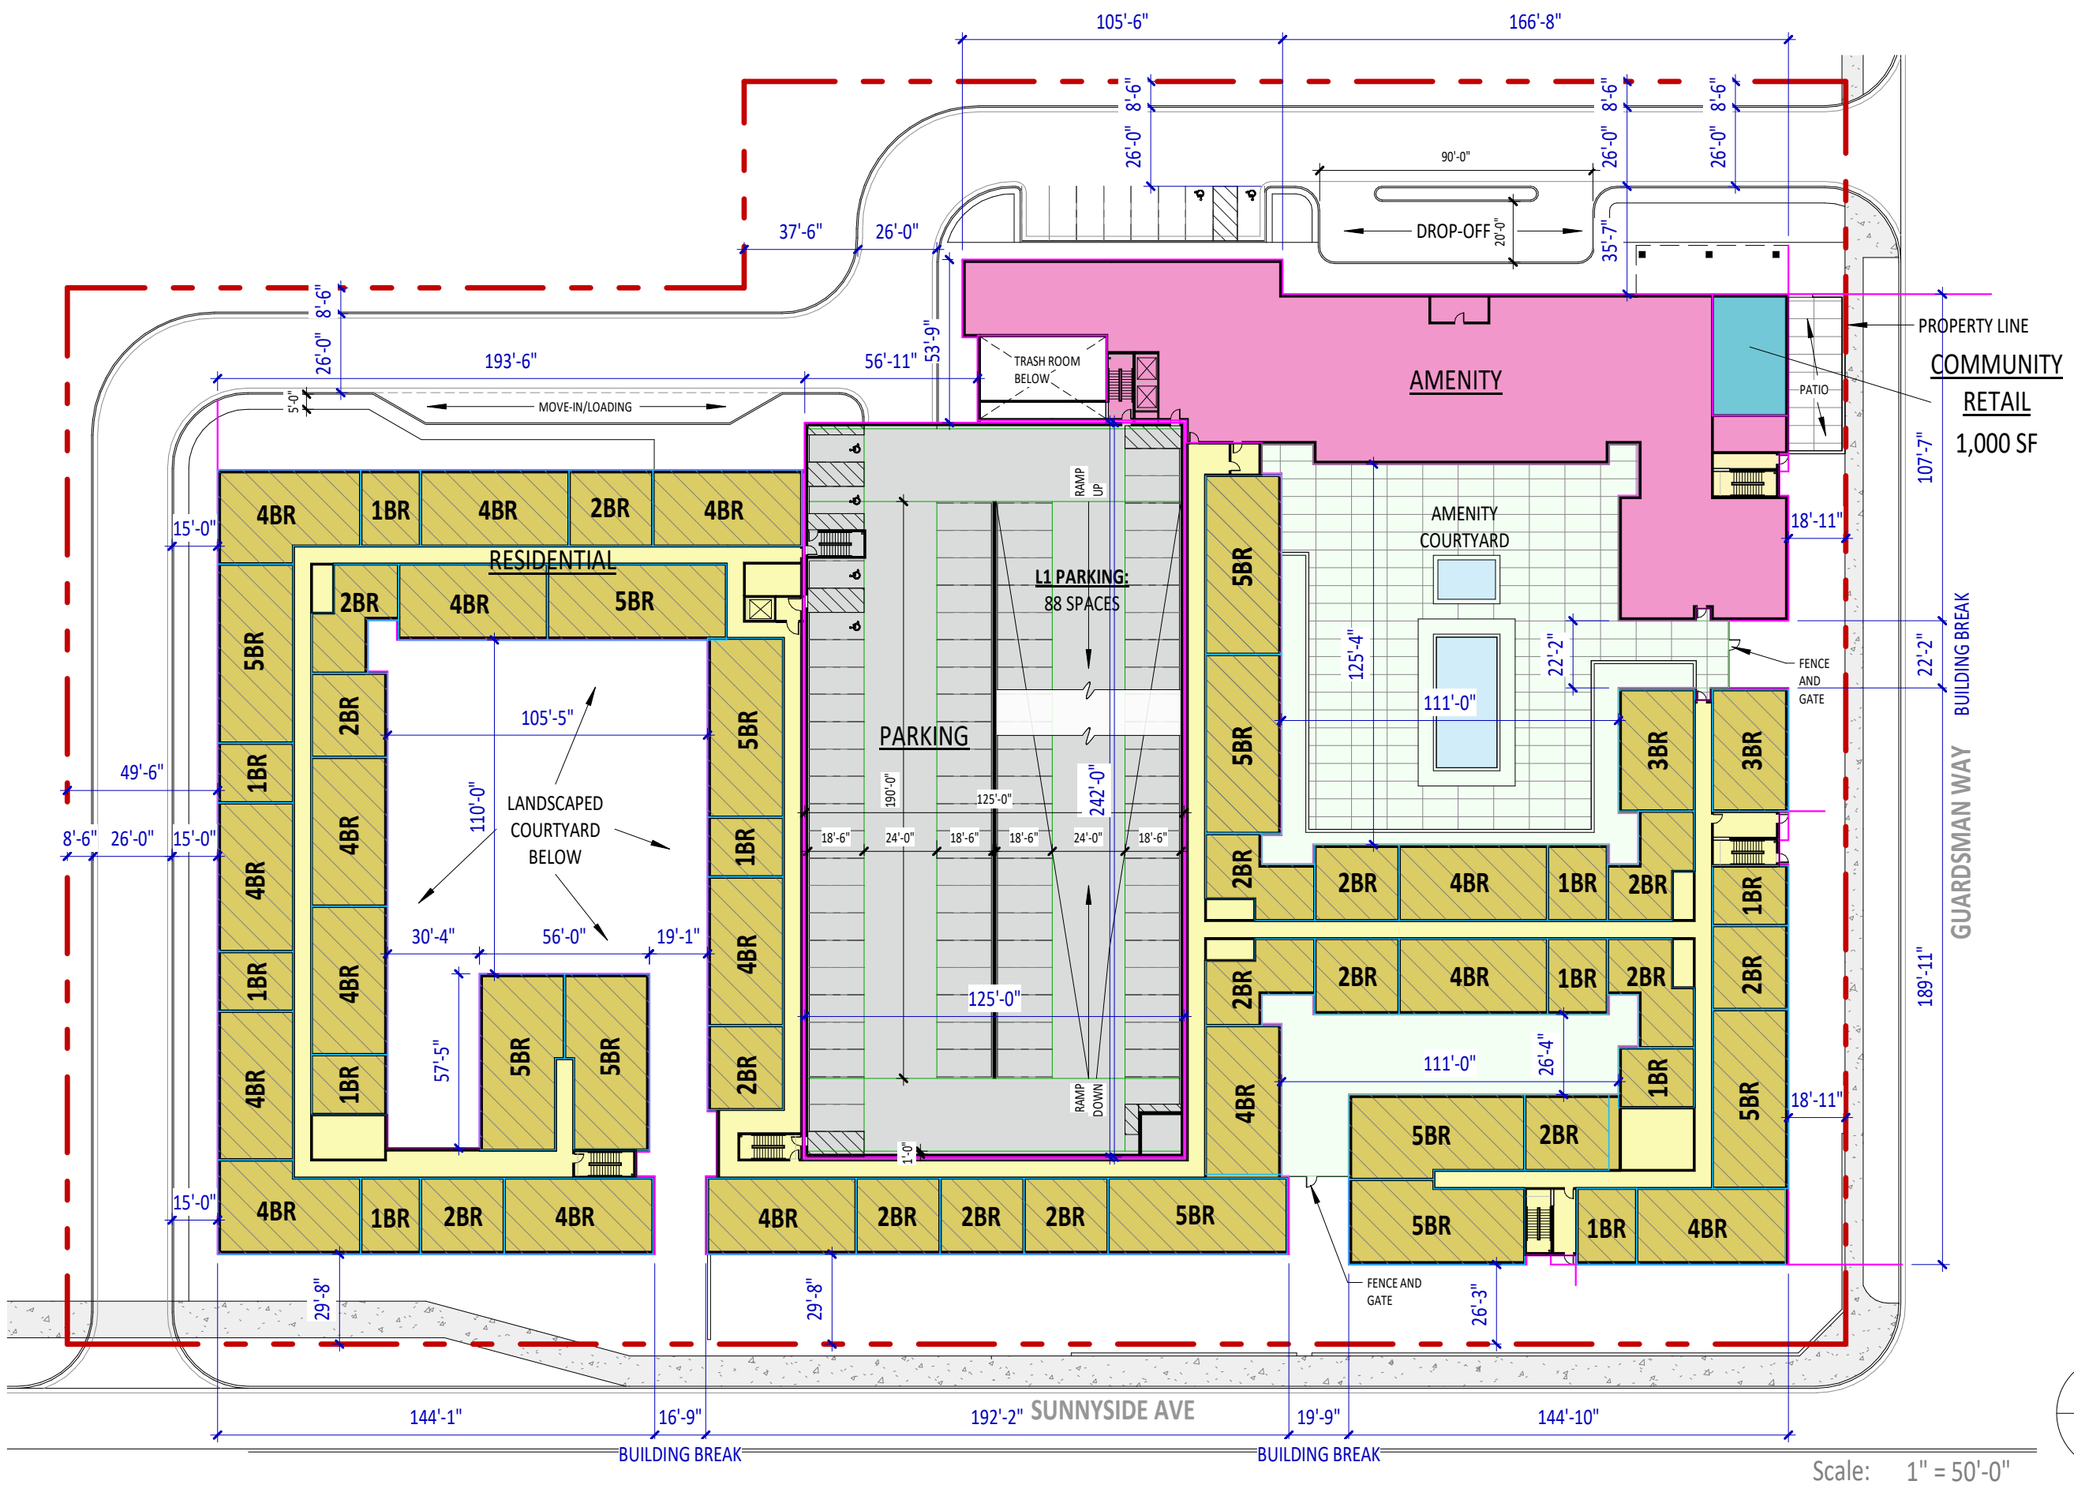LEVEL 0 PLAN




PLAN NORTH


10/28/2026

Scale: 1" = 50'-0"

esg | GREYSTAR

GUARDSMAN WAY HOUSING
SALT LAKE CITY, UT

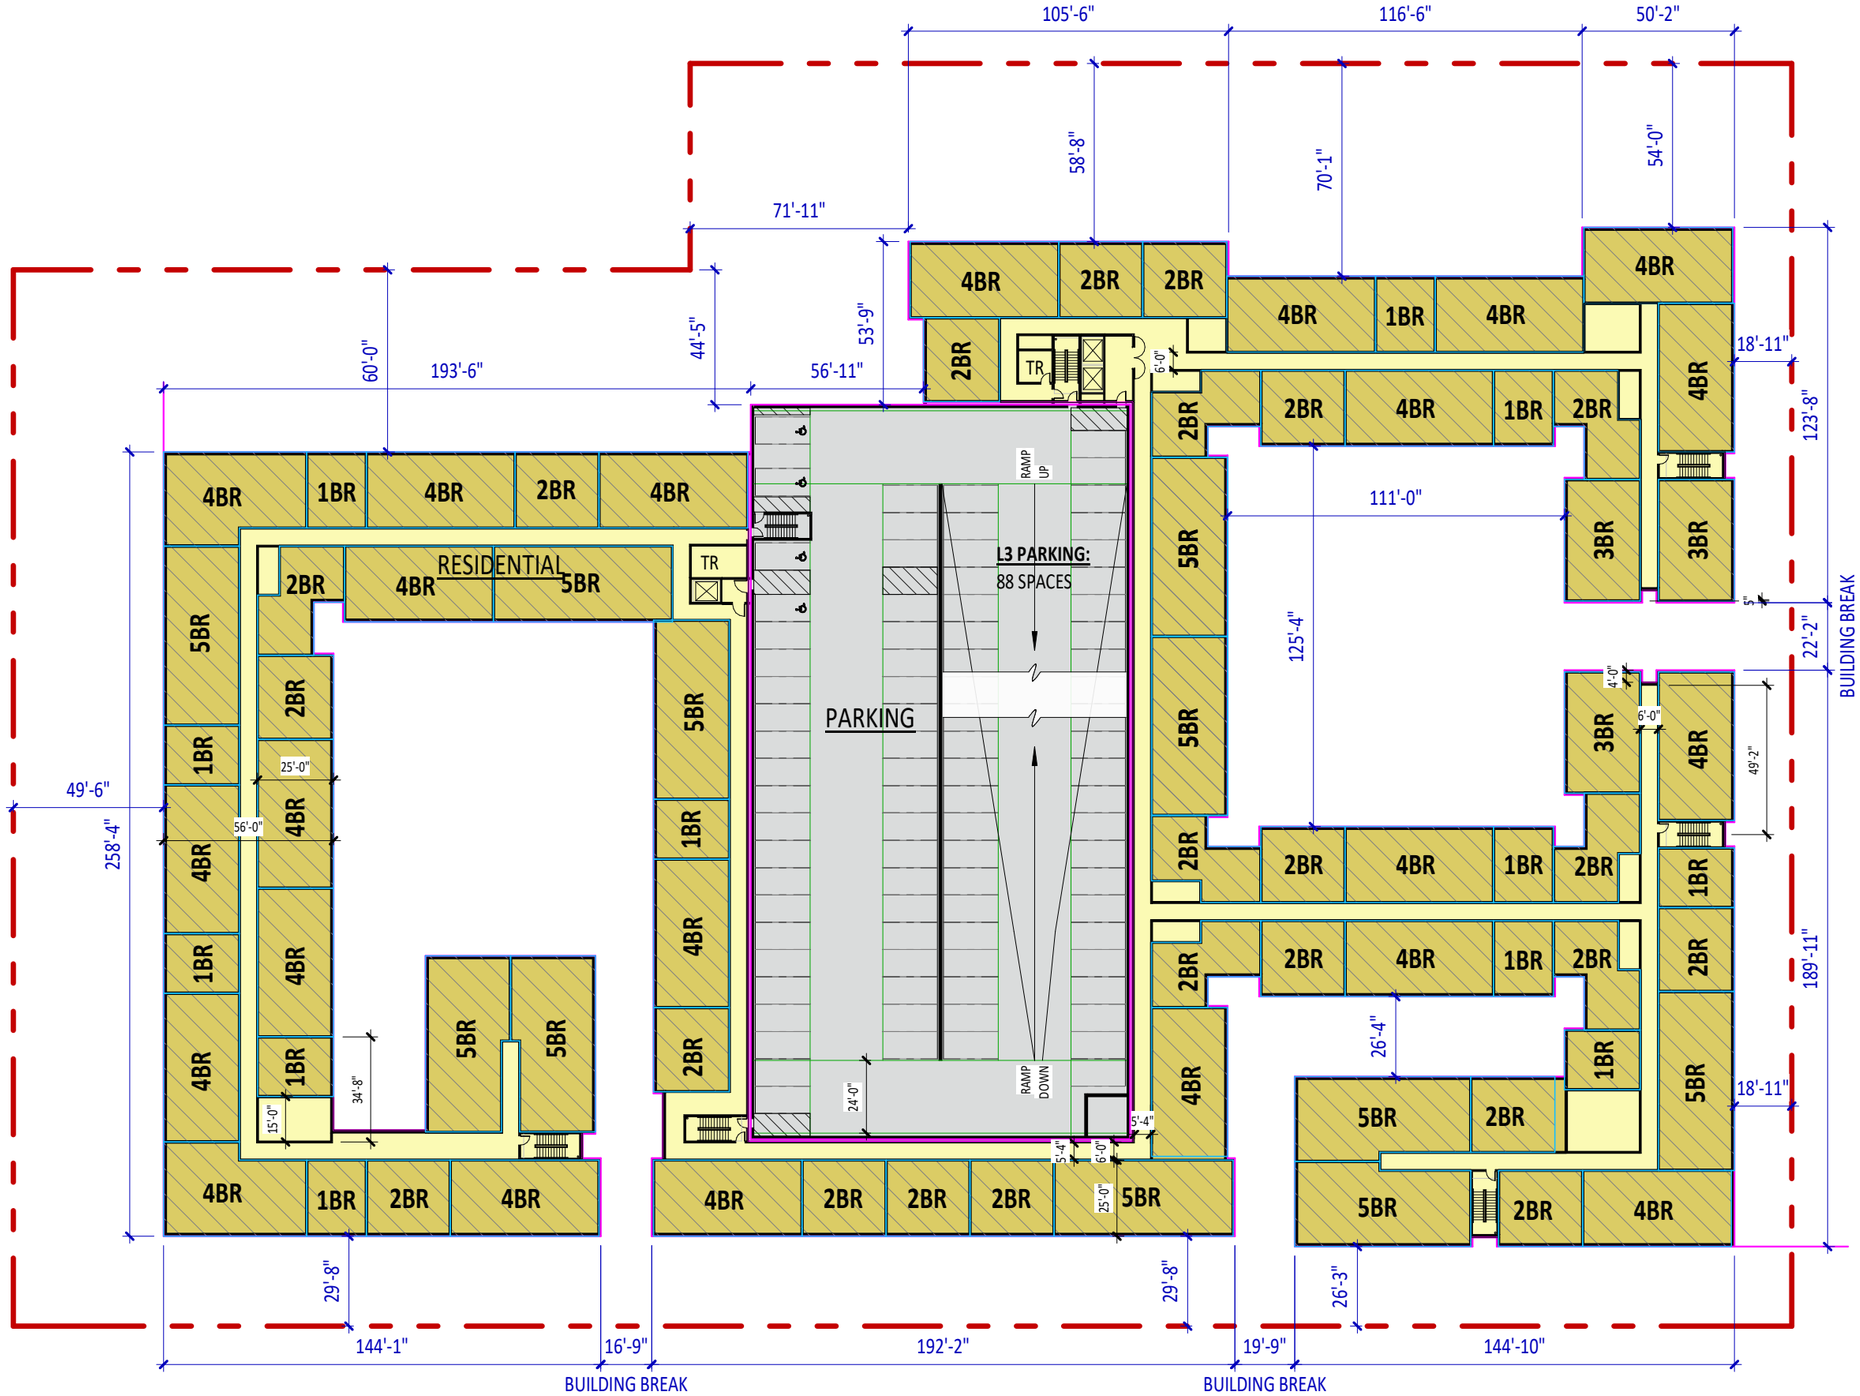SITE PLAN





10/28/2026

Scale: 1" = 50'-0"

esg | GREYSTAR

GUARDSMAN WAY HOUSING
SALT LAKE CITY, UT

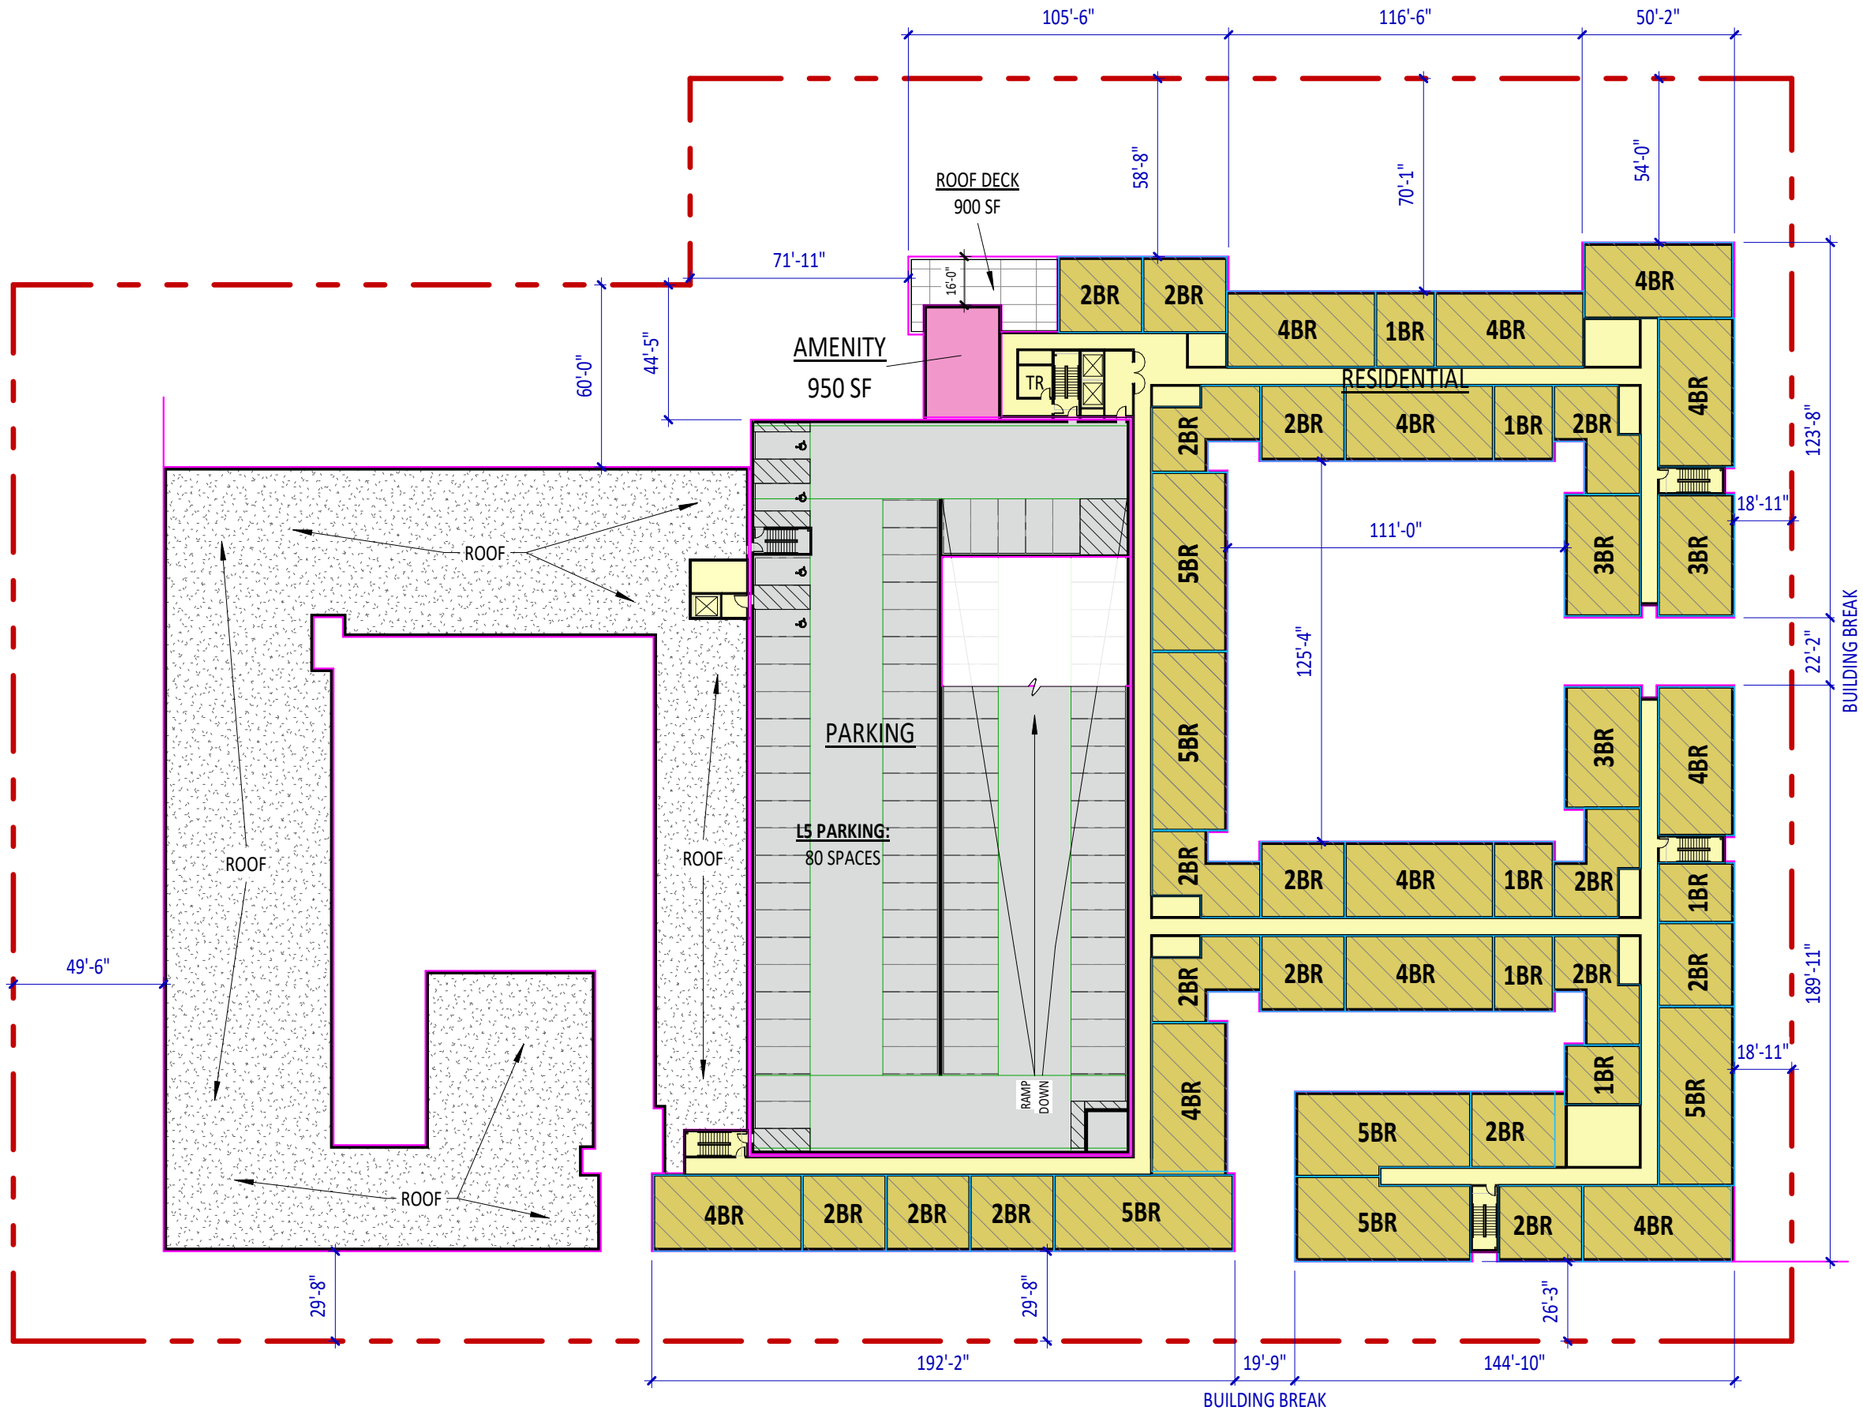TYPICAL FLOOR PLAN (LEVELS 2-4)




PLAN NORTH

10/28/2026

Scale: 1" = 50'-0"

esg | GREYSTAR

GUARDSMAN WAY HOUSING
SALT LAKE CITY, UT

LEVEL 5 PLAN