ANDREW AVENUE

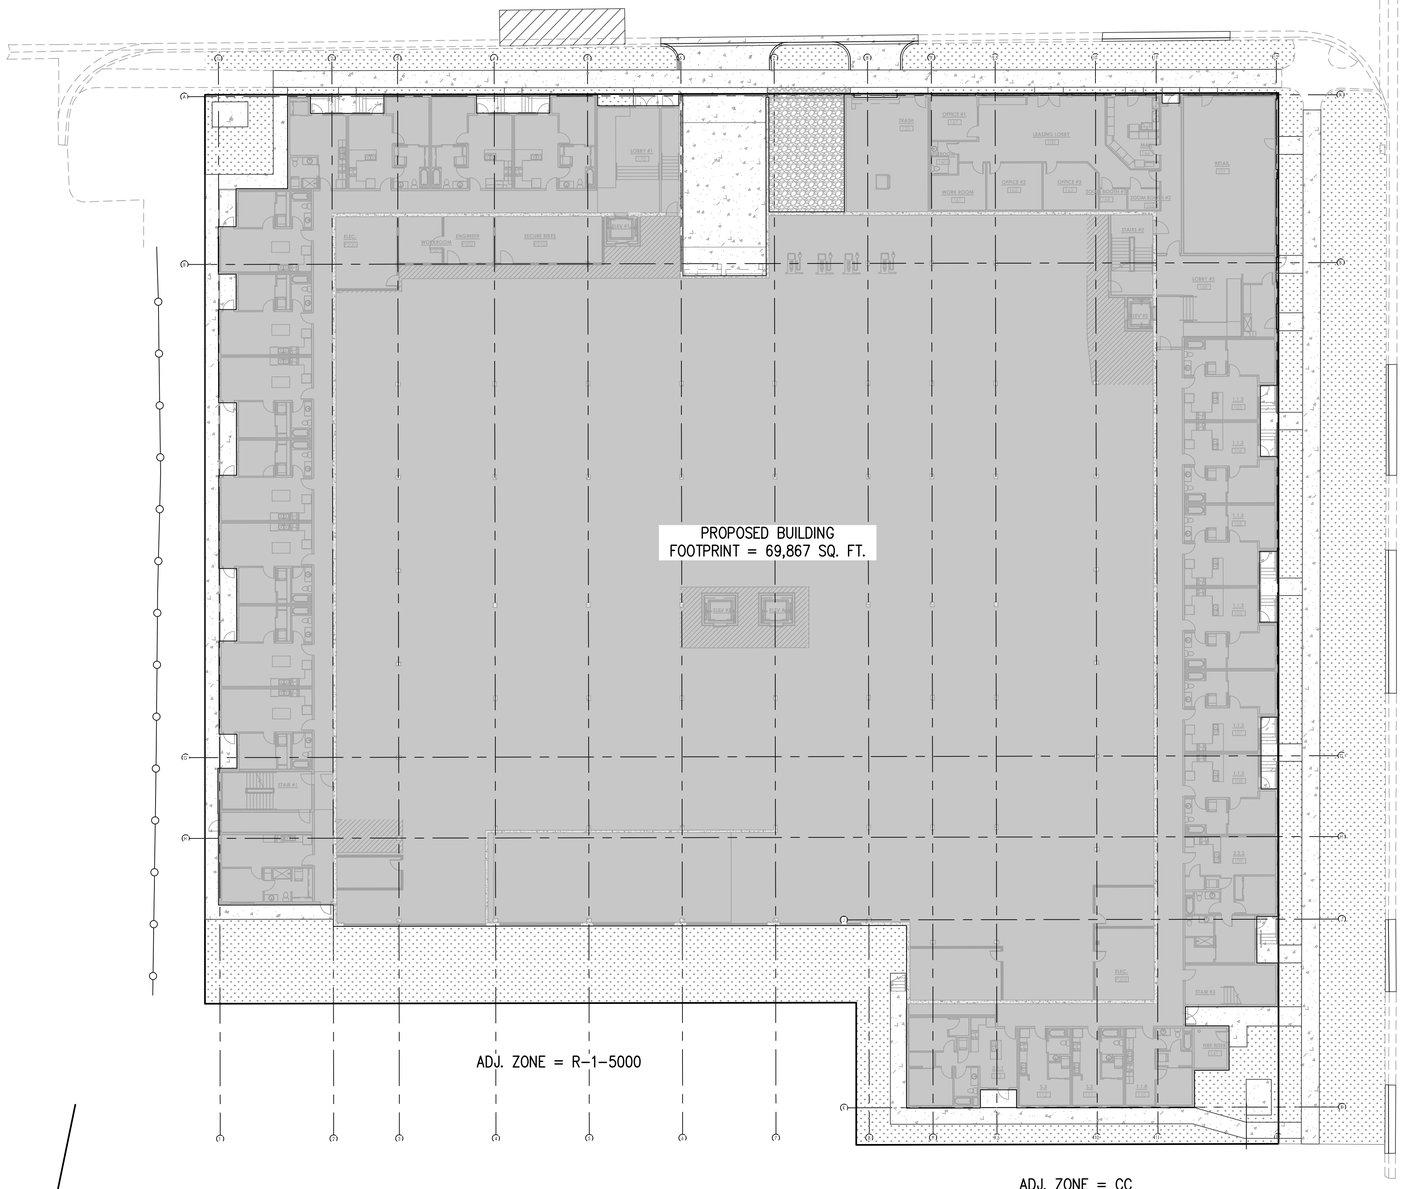

MAIN STREET

N

0 20 40 60

Scale in Feet

SEE COVER SHEET FOR PROJECT LEGEND

NOT FOR CONSTRUCTION

NO	REVISIONS	BY	DATE
DESIGNER: SDT	PROJECT ENGINEER: SDT		

CIR | CIVIL ENGINEERING + SURVEYING
10718 SOUTH BECKSTEAD LANE, STE. 102
SOUTH JORDAN, UT 84095 - 801-949-6296

SLC MAIN STREET APARTMENTS

ANDREW AVE. & MAIN STREET, SALT LAKE CITY, UTAH

SITE LAYOUT

SHEET NO.	
EXH	
PROJECT ID: E23-037	DATE: 08/21/23
FILE NAME: PRJ-MSA	SCALE: 1"=20'