
811 Know what's below. Call before you dig.

CALL BLUESTAKES @ 811 AT LEAST 48 HOURS PRIOR TO THE COMMENCEMENT OF ANY CONSTRUCTION.

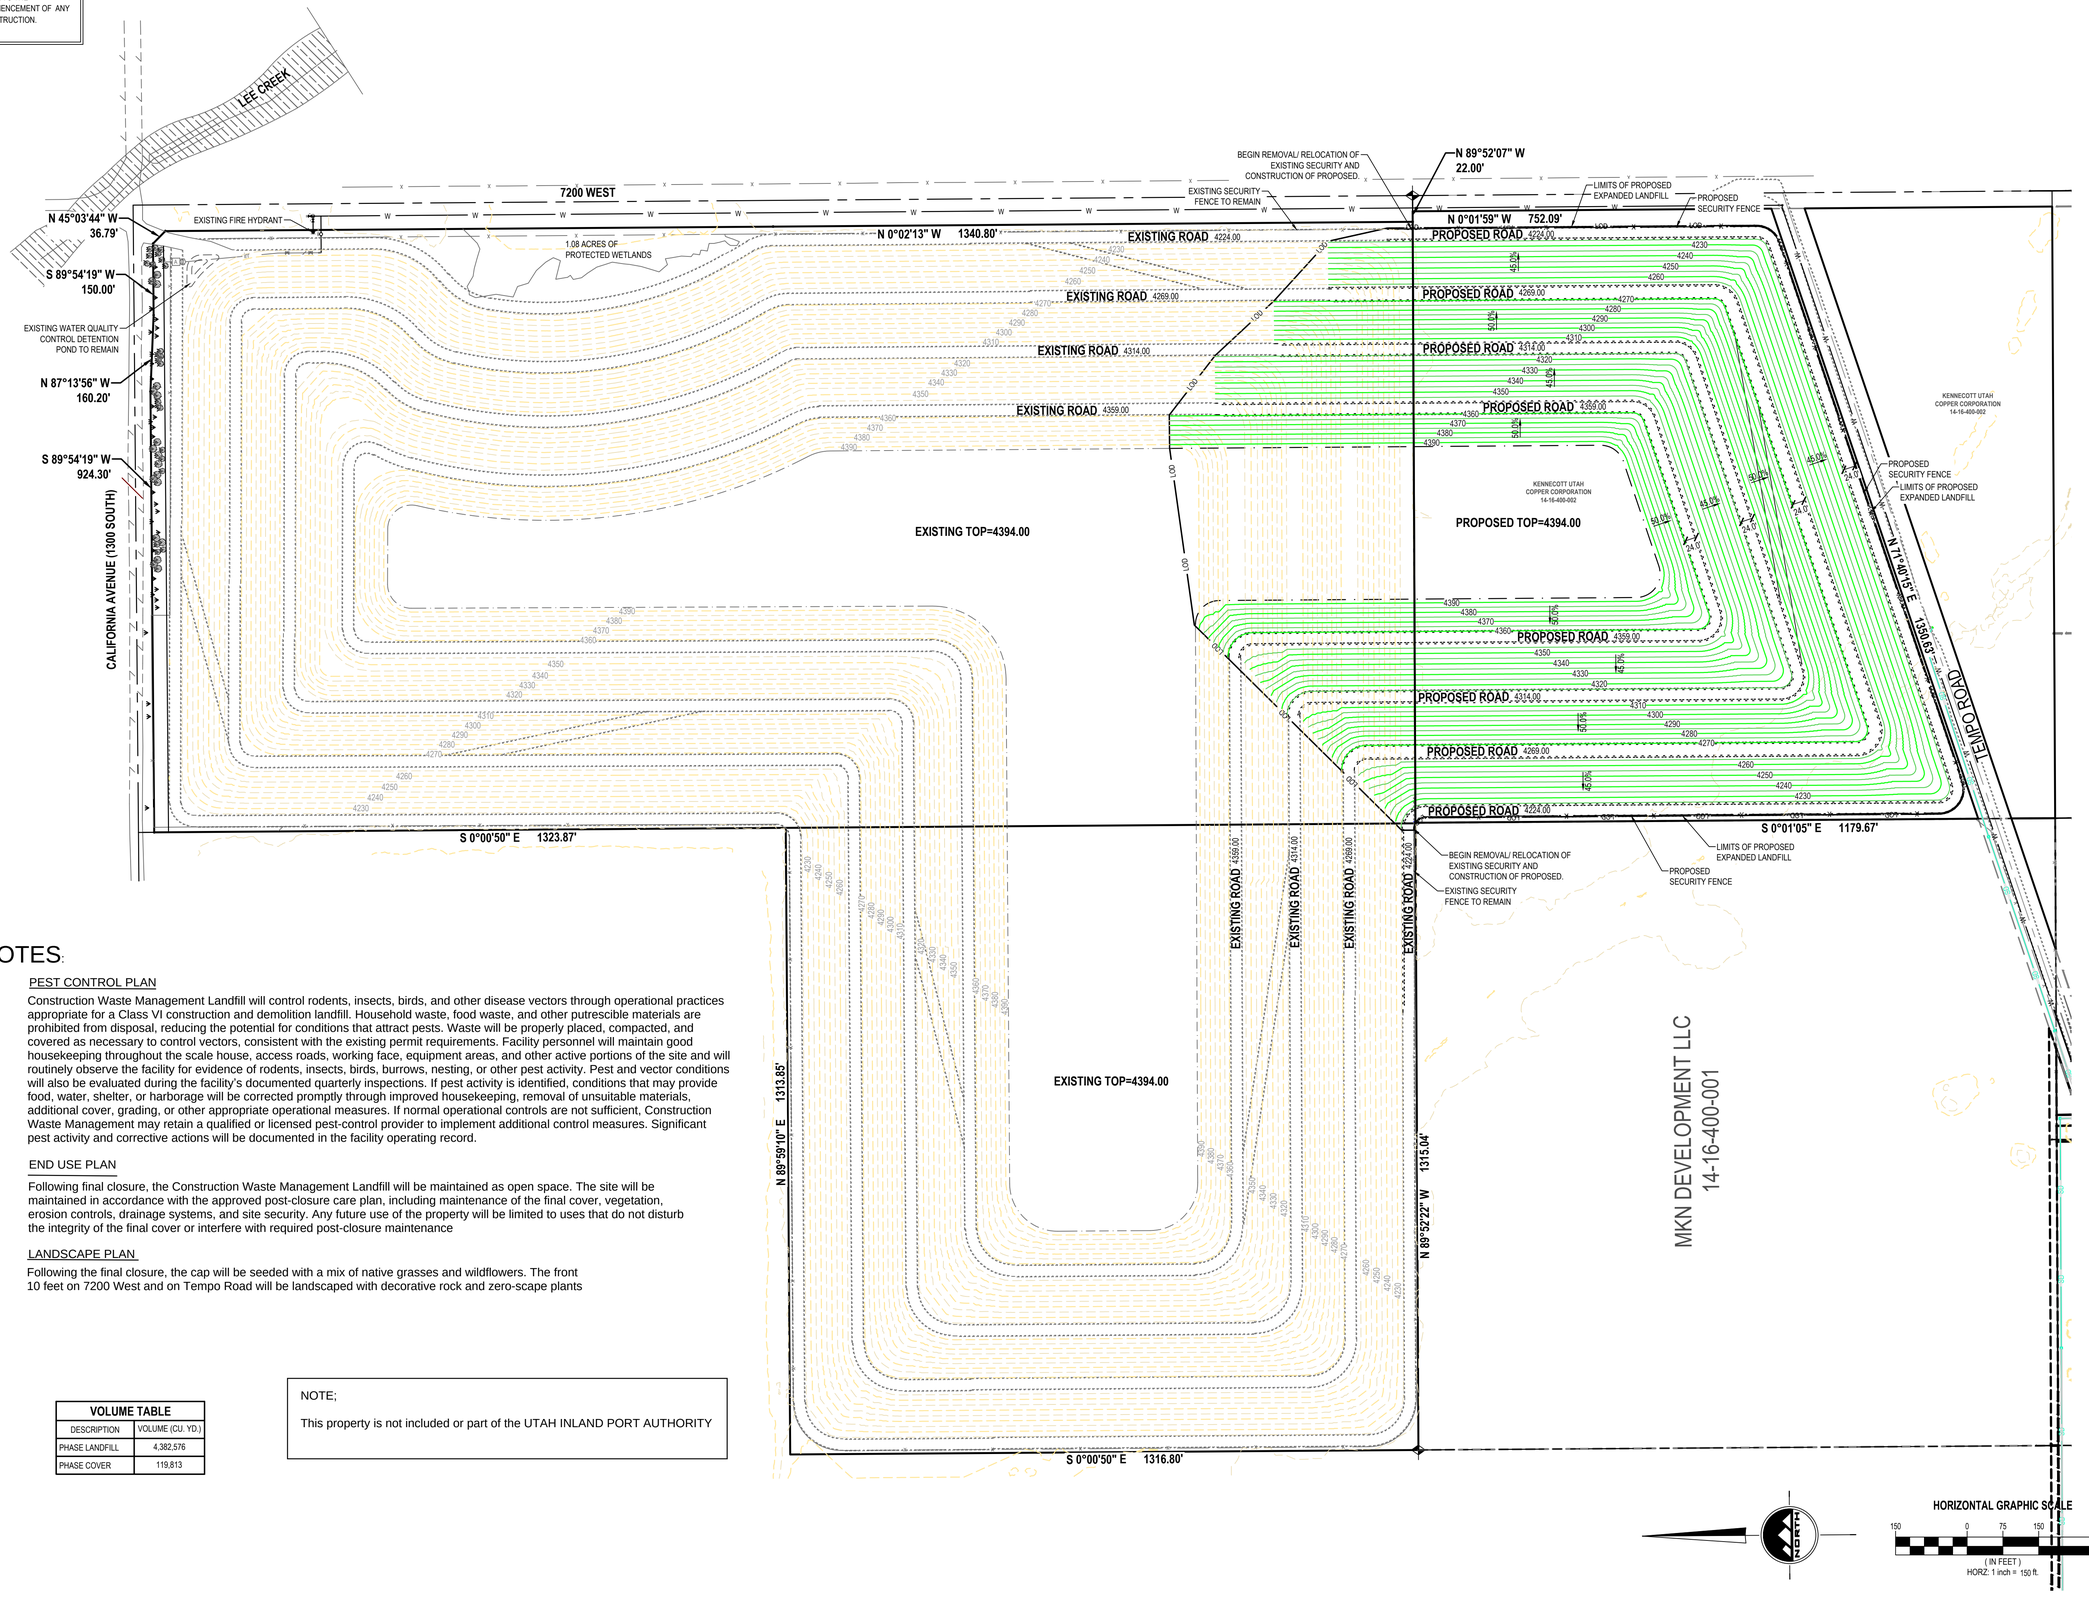

NOTES:

PEST CONTROL PLAN

Construction Waste Management Landfill will control rodents, insects, birds, and other disease vectors through operational practices appropriate for a Class VI construction and demolition landfill. Household waste, food waste, and other putrescible materials are prohibited from disposal, reducing the potential for conditions that attract pests. Waste will be properly placed, compacted, and covered as necessary to control vectors, consistent with the existing permit requirements. Facility personnel will maintain good housekeeping throughout the scale house, access roads, working face, equipment areas, and other active portions of the site and will routinely observe the facility for evidence of rodents, insects, birds, burrows, nesting, or other pest activity. Pest and vector conditions will also be evaluated during the facility's documented quarterly inspections. If pest activity is identified, conditions that may provide food, water, shelter, or harborage will be corrected promptly through improved housekeeping, removal of unsuitable materials, additional cover, grading, or other appropriate operational measures. If normal operational controls are not sufficient, Construction Waste Management may retain a qualified or licensed pest-control provider to implement additional control measures. Significant pest activity and corrective actions will be documented in the facility operating record.

END USE PLAN

Following final closure, the Construction Waste Management Landfill will be maintained as open space. The site will be maintained in accordance with the approved post-closure care plan, including maintenance of the final cover, vegetation, erosion controls, drainage systems, and site security. Any future use of the property will be limited to uses that do not disturb the integrity of the final cover or interfere with required post-closure maintenance

LANDSCAPE PLAN

Following the final closure, the cap will be seeded with a mix of native grasses and wildflowers. The front 10 feet on 7200 West and on Tempo Road will be landscaped with decorative rock and zero-scape plants

VOLUME TABLE	
DESCRIPTION	VOLUME (CU. YD.)
PHASE LANDFILL	4,382,576
PHASE COVER	119,813

NOTE;

This property is not included or part of the UTAH INLAND PORT AUTHORITY

NORTH

HORIZONTAL GRAPHIC SCALE

150 0 75 150 300

(IN FEET)

HORZ: 1 inch = 150 ft.

ENSIGN
THE STANDARD IN ENGINEERING

SANDY
45 W 10000 S, Suite 500
Sandy, UT 84070
Phone: 801.255.0529

LAYTON
Phone: 801.547.1100

TOOELE
Phone: 435.843.3590

CEDAR CITY
Phone: 435.865.1453

RICHFIELD
Phone: 435.896.2983

WWW.ENSIGNENG.COM

FOR:
REYNOLDS BROTHERS CONST.
6891 SOUTH 700 WEST
MIDVALE, UTAH 84047

CONTACT:
ROB REYNOLDS
PHONE: (801) 566-2110

CONSTRUCTION WASTE MANAGEMENT

7213 WEST CALIFORNIA AVENUE
SALT LAKE CITY, UTAH 84101

SURFACE COMPARISON

PROJECT NUMBER 4456B
PRINT DATE 2026-08-21
PROJECT MANAGER D. JENKINS
DESIGNED BY P. HUNTER

EX-100